SAMPLE BUILDING

FIRE PLAN
CITY, STATE
7-1-99

LEGEND

- ACTIVE ELEVATOR
- OVER-RUN / BYPASS
- STAIR PRESSURIZATON
- EXHAUST DUCT
- SUPPLY AIR
- RETURN AIR
- MECHANICAL ROOM
- EMERGENCY LIGHT
- FIRE HOSE CABINET
- STANDPIPE VALVE
- FIREMEN'S TELEPHONE
- JANITOR'S CLOSET
- ELECTRICAL PANELS
- RAISED FLOOR
- ELECTRICAL ROOM

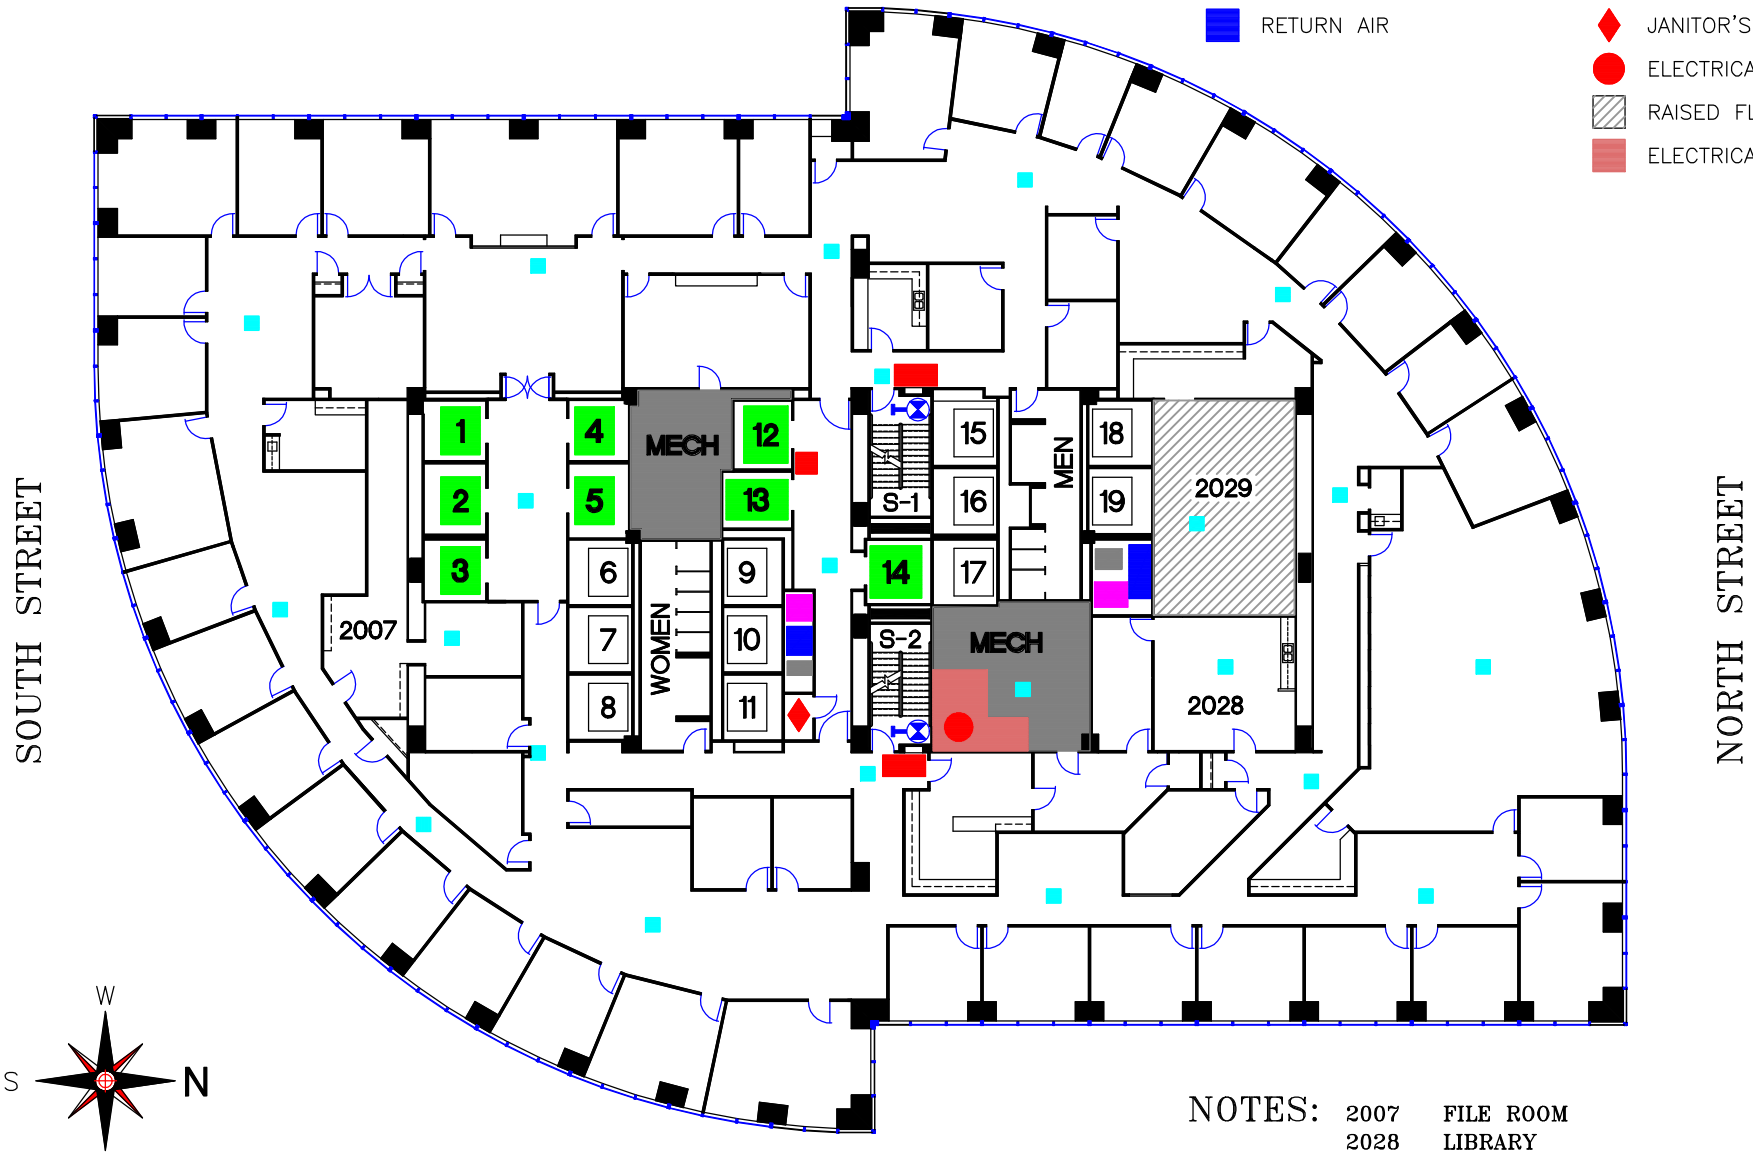

NOTES:

2007	FILE ROOM
2028	LIBRARY
2029	COMPUTER ROOM

XX

SCALE 0 5 10 20 30 40

Copyright © 1994-1999 Applied CADD Technology, Inc.