SAMPLE BUILDING

DEPARTMENTAL USAGE SUMMARY
CITY, STATE
7-1-99

LEGEND

- BARBARA HIGGINS
- BRINKLEY M. MORSE
- DAVID FARLEY
- DAWN RHOADS
- JOHN COX
- KEVIN KLAUSMEYER
- MARK TAYLOR
- MAX WATSON
- STEVE SOLCHER
- VACANT
- COMMON AREA

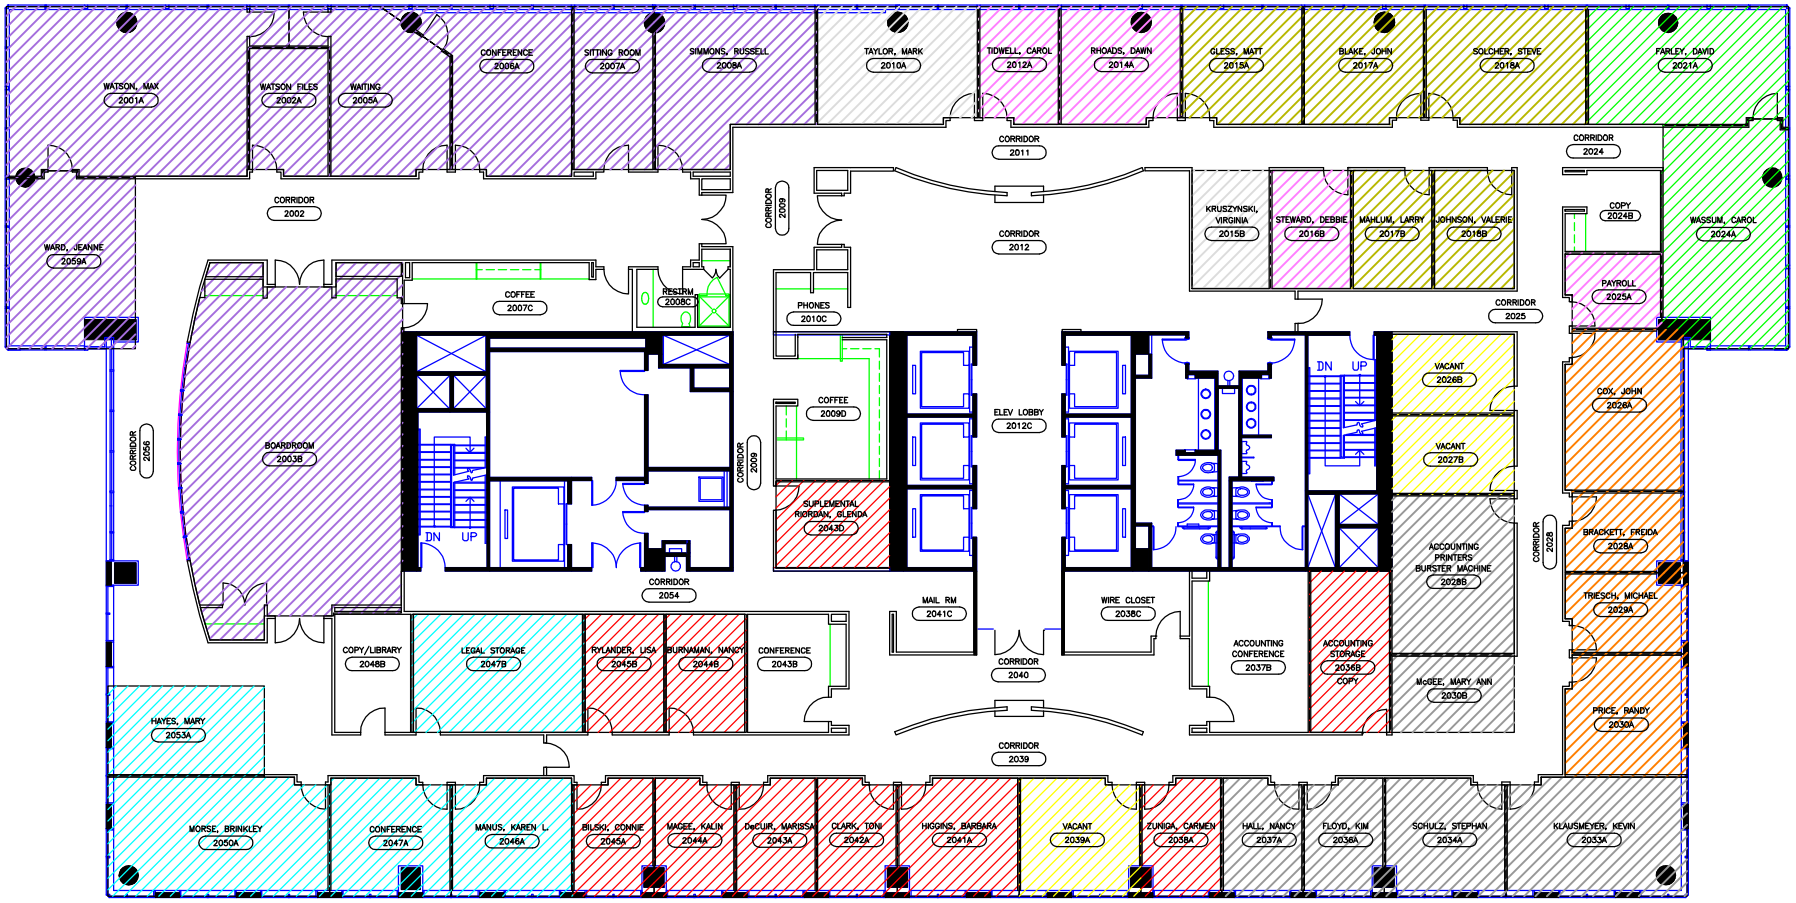

COST CENTER	USABLE SQ. FT.
BARBARA HIGGINS	1,563.91
BRINKLEY M. MORSE	1,350.86
DAVID FARLEY	785.35
DAWN RHOADS	610.90
JOHN COX	799.33
KEVIN KLAUSMEYER	1,266.20
MARK TAYLOR	428.01
MAX WATSON	3,469.00
STEVE SOLCHER	1,007.44
VACANT	511.94
TOTAL	11,792.94

FLOOR
XX

Copyright © 1994-1999 Applied CADD Technology, Inc.